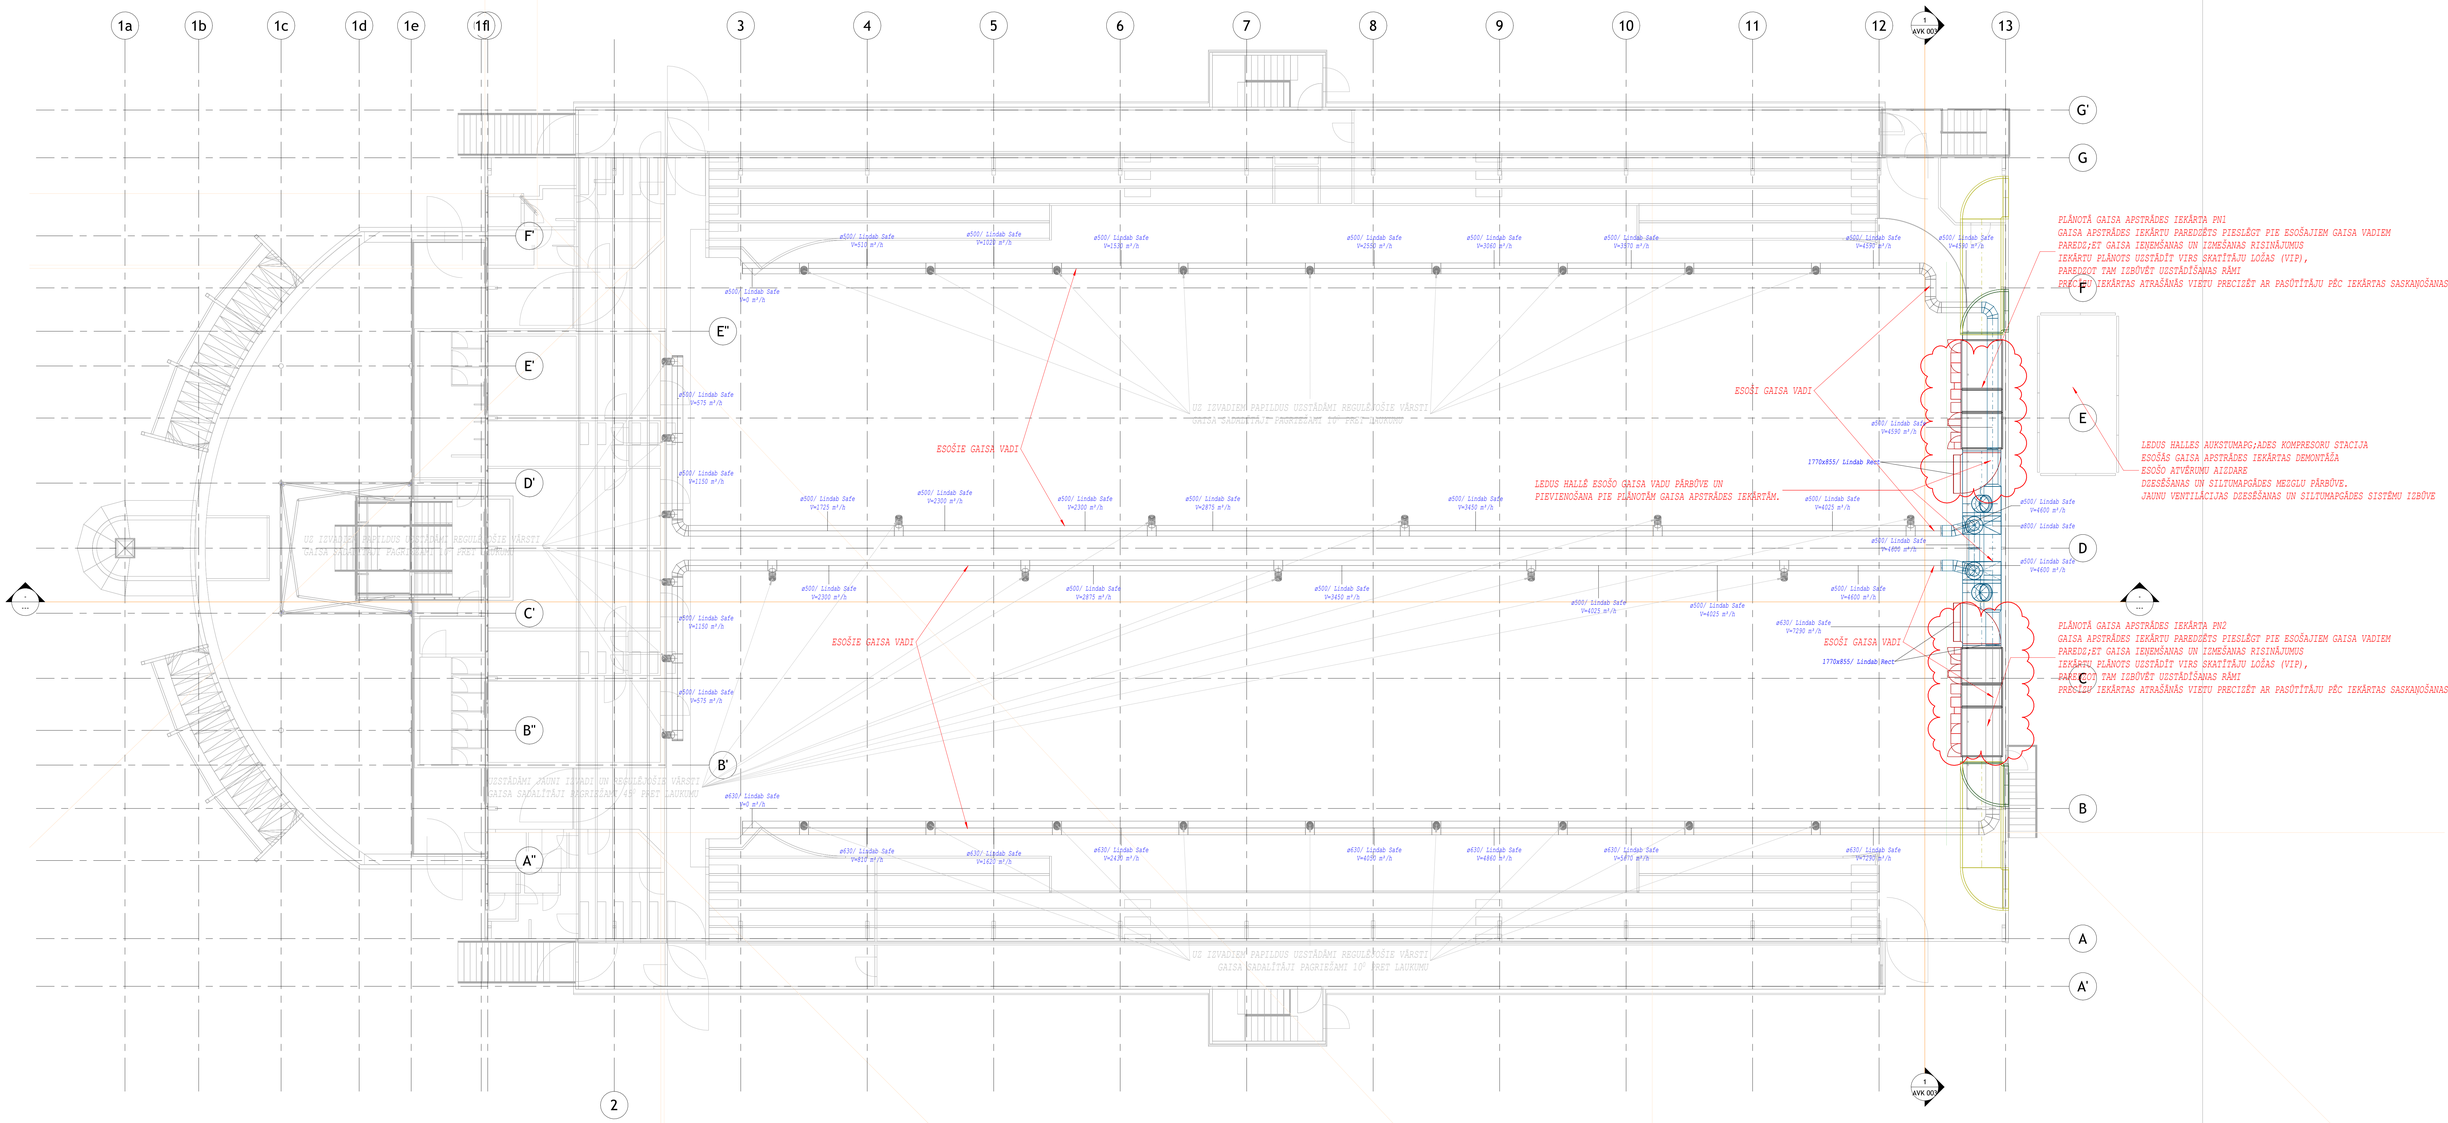


A	View-Sheet Composition	30.12.2009
Revision	Description	Date

CITY DIST. BLOCK/SPACE SITE/BUILD.No	AUTHORITY NOTES		
CONSTRUCTION PROCEDURE NEW CONSTRUCTION	DRAWING TYPE		RUNNING INDEX
CONSTRUCTION NAME AND ADDRESS SIA Liepājas olimpiskais centrs Brīvības iela 1, Liepāja, LV-3401	DRAWING CONTENTS PRINCIPIĀLAIS PLĀNS		SCALE 1 : 100
	DES. DISCIPLINE	WORK No -	DRAWING No REVISION AVK 001 A
	DATE 12.11.2024	APPROVED BY Approver	